Shop DRAWING

A-0COVER SHEET
A -1PLAN SHEET
A-2PLAN WITH FURNITURE
A-3SECTION(A-A)
A-4SECTION(B-B)
A-5SECTION(C-C)
A-6SECTION(D-D)
A -7CEILING SHEET
A -8PLAN WITH FURNITURE
TABLE
A9-FLOORING SHEET
A-10WALL(A-A)
A-11WALL(B-B)
A-12WALL(C-C)
A-13WALL(D-D)
A-14ELECTRICITY SHEET
A -15MATERIALS SCHEDULE
A -16SHOT1
A -17SHOT2
A -18SHOT3

USLUB
ENGINEERS CONSULTANT

SHEET NAME :COVER SHEET

NOTE :

-1ALL DIMENSIONS ARE IN METER ,

UNLESS OTHERWISE SPECIFIED.

project no1:	A0
draw by \ sarah althubiti	
checked by \ ENG.meshari alghamdi	
DATE18\7\2020	1:100

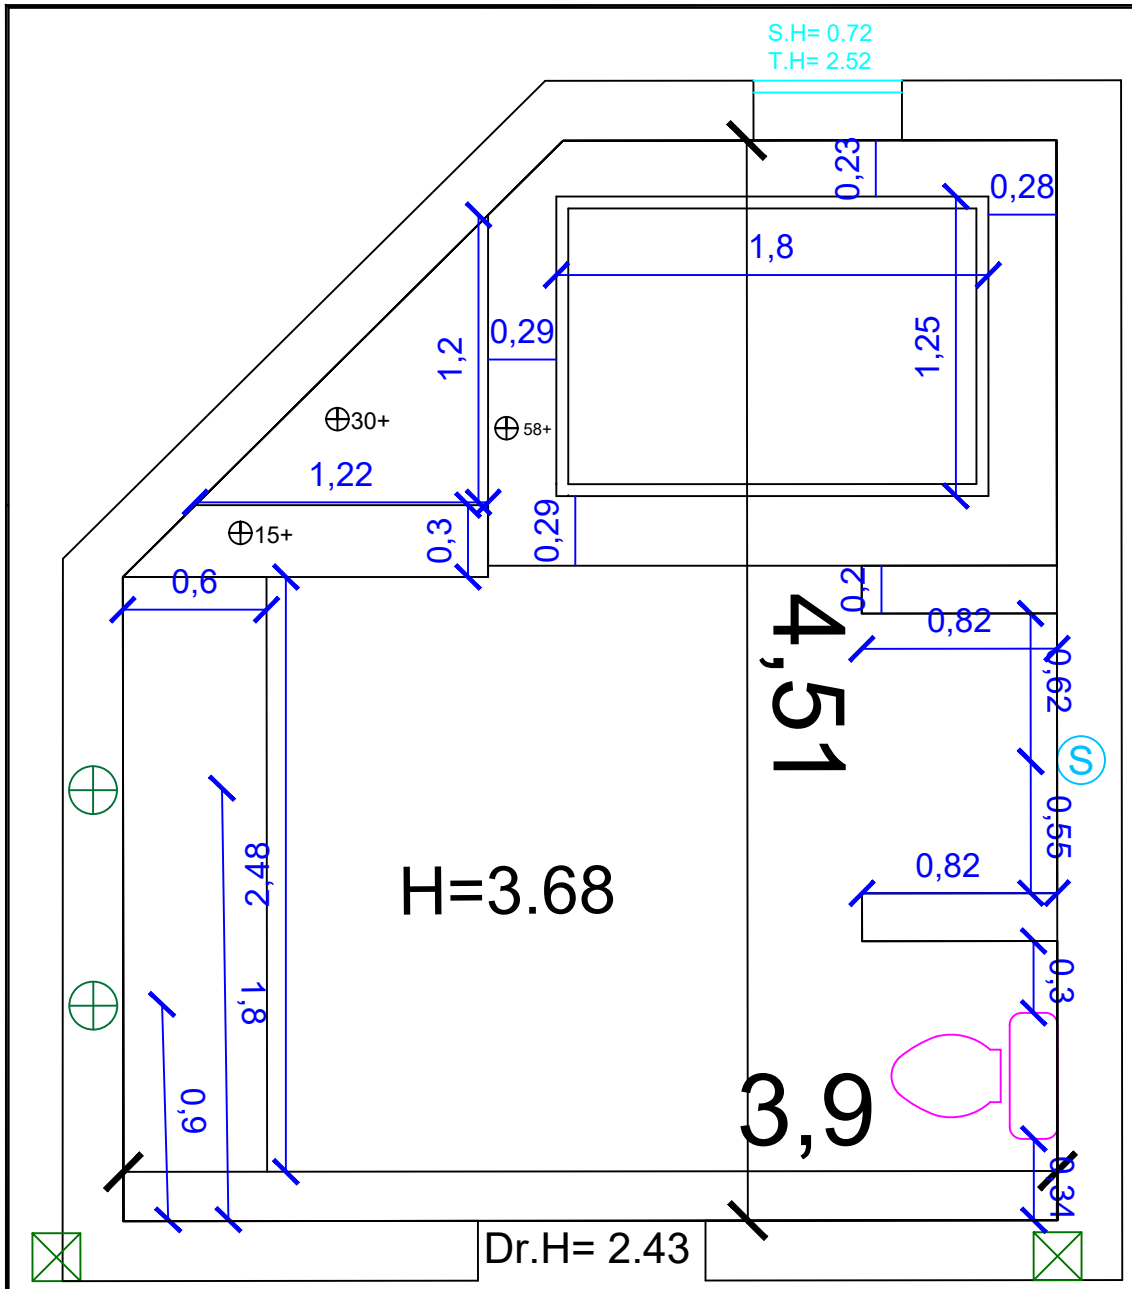

USLUB ENGINEERS CONSULTANT

SHEET NAME :PLAN

NOTE

1- ALL DIMENSIONS ARE IN METER,

UNLESS OTHERWISE SPECIFIED.

project no: 1	A1
draw by \ sarah althubiti	
checked by \ ENG.meshari alghamdi	
DATE18\7\2020	1:100

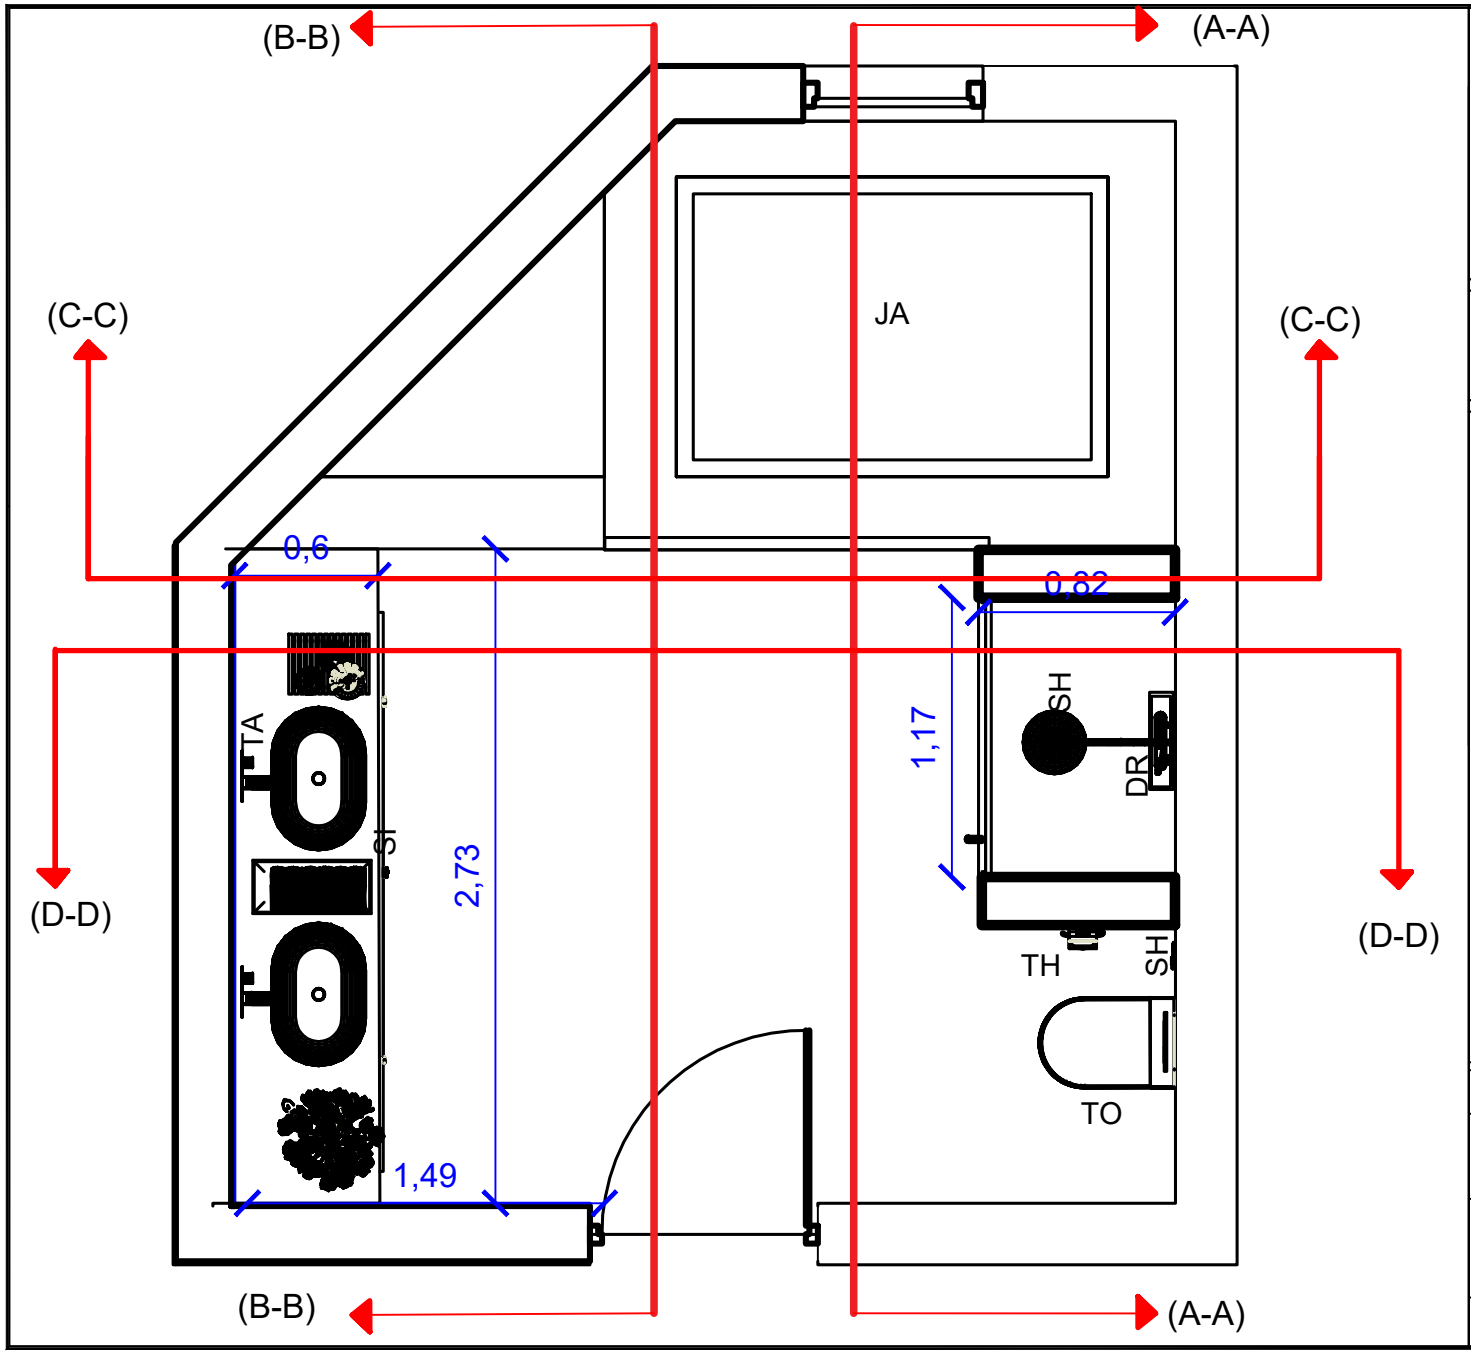

USLUB ENGINEERS CONSULTANT

SHEET NAME:

FURNITURE PLAN

NOTE :

-1ALL DIMENSIONS ARE IN METER ,

UNLESS OTHERWISE SPECIFIED.

project no: 1

draw by \
sarah althubiti

checked by \
ENG.meshari alghamdi

DATE18\7\2020

A2

1:100

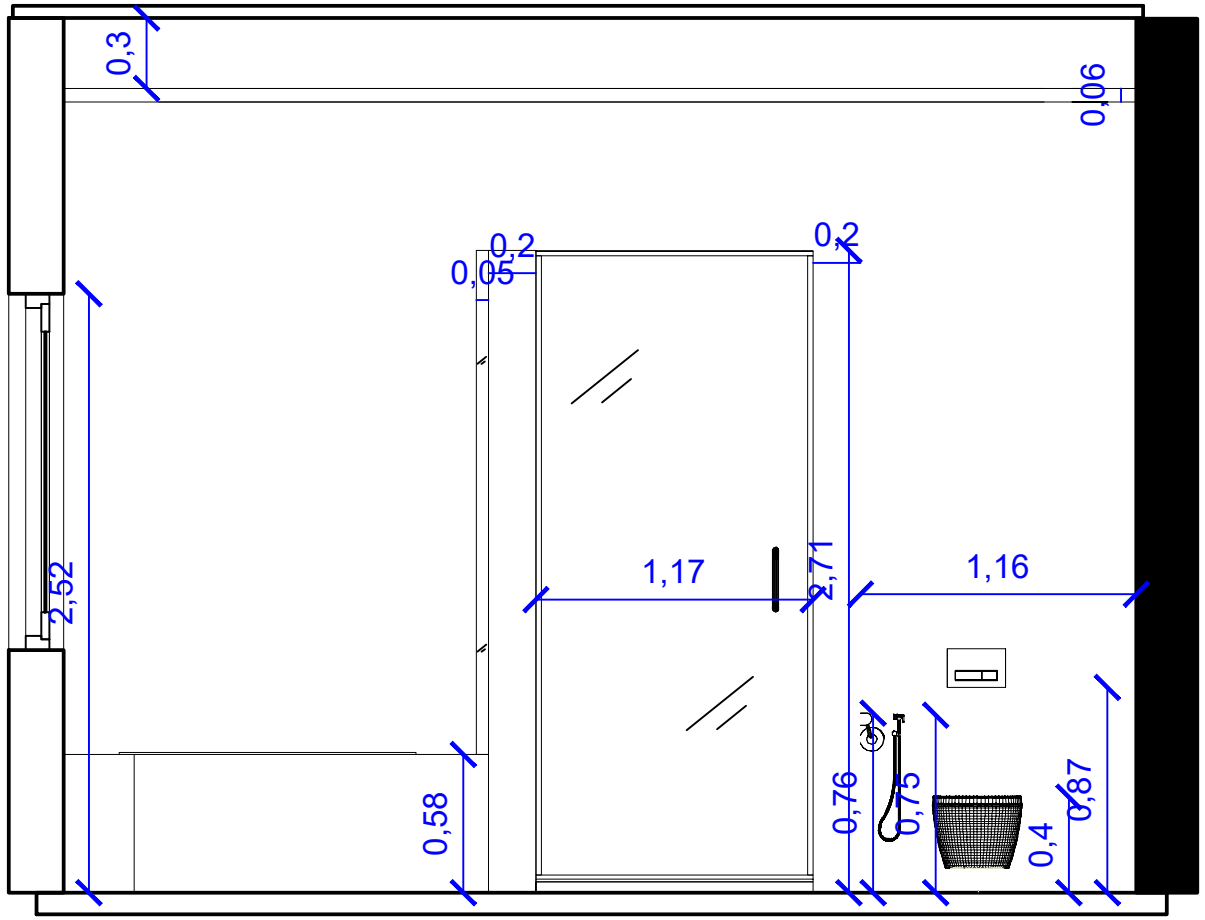

USLUB
ENGINEERS CONSULTANT

SHEET NAME :
sections(A-A)

NOTE :

-1ALL DIMENSIONS ARE IN METER ,

UNLESS OTHERWISE SPECIFIED.

project no: 1	A3
draw by \ sarah althubiti	
checked by \ ENG.meshari alghamdi	
DATE18\7\2020	1:100

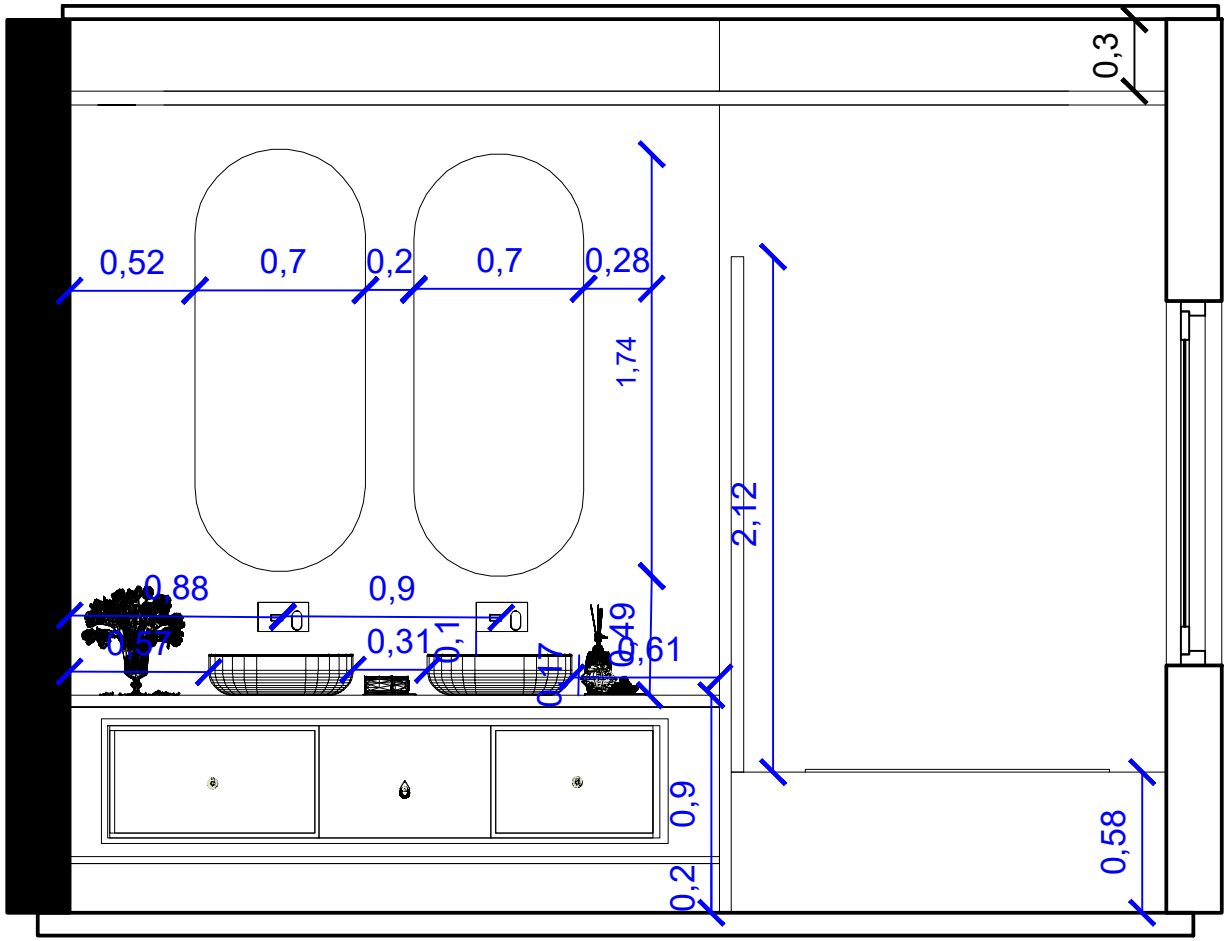

USLUB
ENGINEERS CONSULTANT

SHEET NAME :
sections(B-B)

NOTE :

-1ALL DIMENSIONS ARE IN METER ,

UNLESS OTHERWISE SPECIFIED.

project no: 1	A4
draw by \ sarah althubiti	
checked by \ ENG.meshari alghamdi	
DATE18\7\2020	1:100

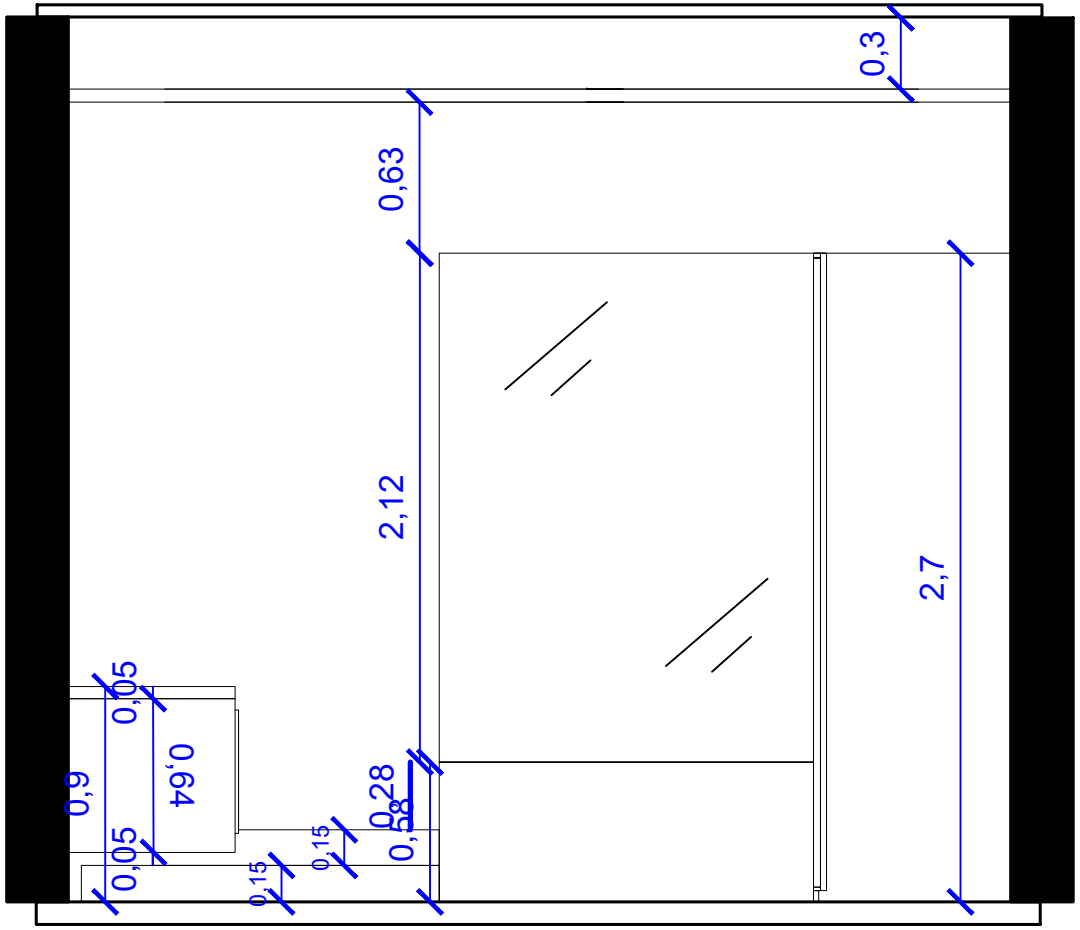

USLUB
ENGINEERS CONSULTANT

SHEET NAME :
sections(C-C)

NOTE :

-1ALL DIMENSIONS ARE IN METER ,

UNLESS OTHERWISE SPECIFIED.

project no: 1	A6
draw by \ sarah althubiti	
checked by \ ENG.meshari alghamdi	
DATE18\7\2020	1:100

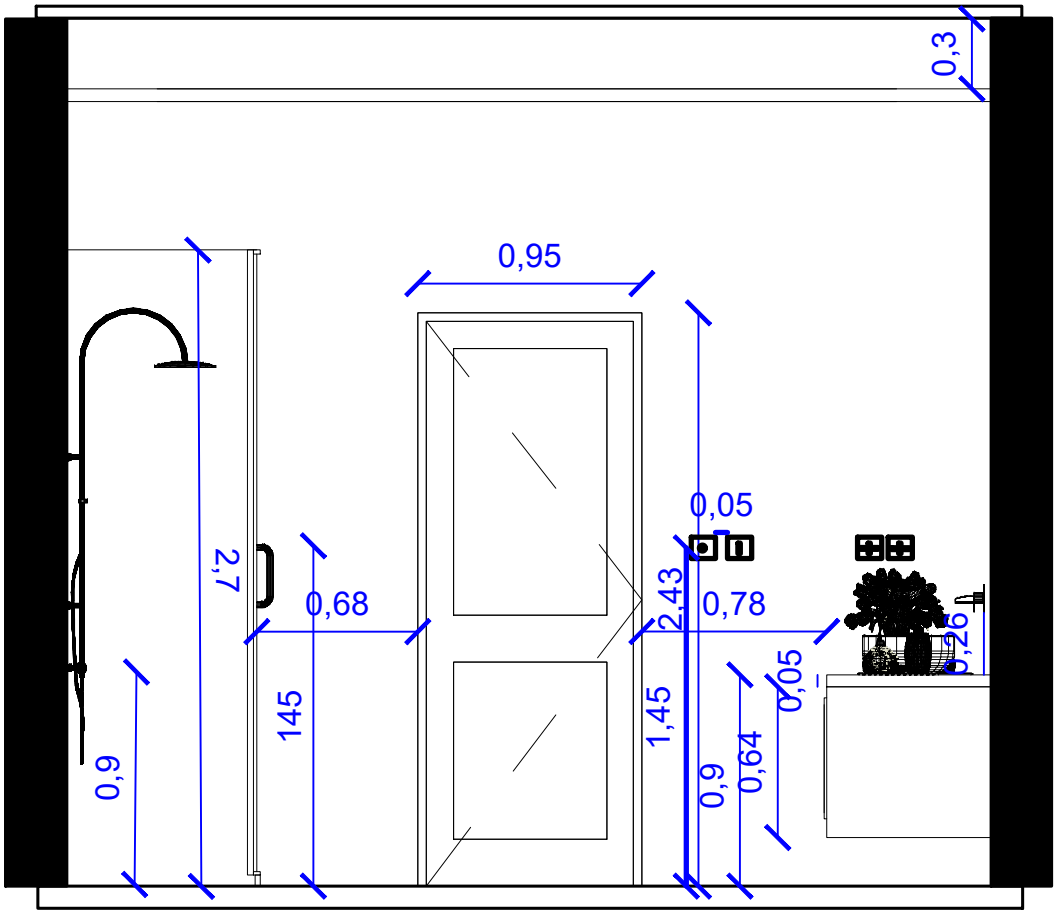

USLUB
ENGINEERS CONSULTANT

SHEET NAME :
sections(D-D)

NOTE :

-1ALL DIMENSIONS ARE IN METER ,

UNLESS OTHERWISE SPECIFIED.

project no:1	A7
draw by \ sarah althubiti	
checked by \ ENG.meshari alghamdi	
DATE18\7\2020	1:100

calculate the amount oh lighting needed

ROOM	CODE	NAME	LUX	LM	QUANTITY
bathroom	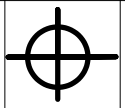	SPOTLIGHT	200LUX	500LM	BATHROOM 16M 16*200=3200 3200\500 = 6lights

USLUB
ENGINEERS CONSULTANT

SHEET NAME:
LIGHTING

NOTE :

-1ALL DIMENSIONS ARE IN METER ,

UNLESS OTHERWISE SPECIFIED.

project no: 1

draw by \
sarah althubiti

checked by \
ENG.meshari alghamdi

DATE18\7\2020

A7

1:100

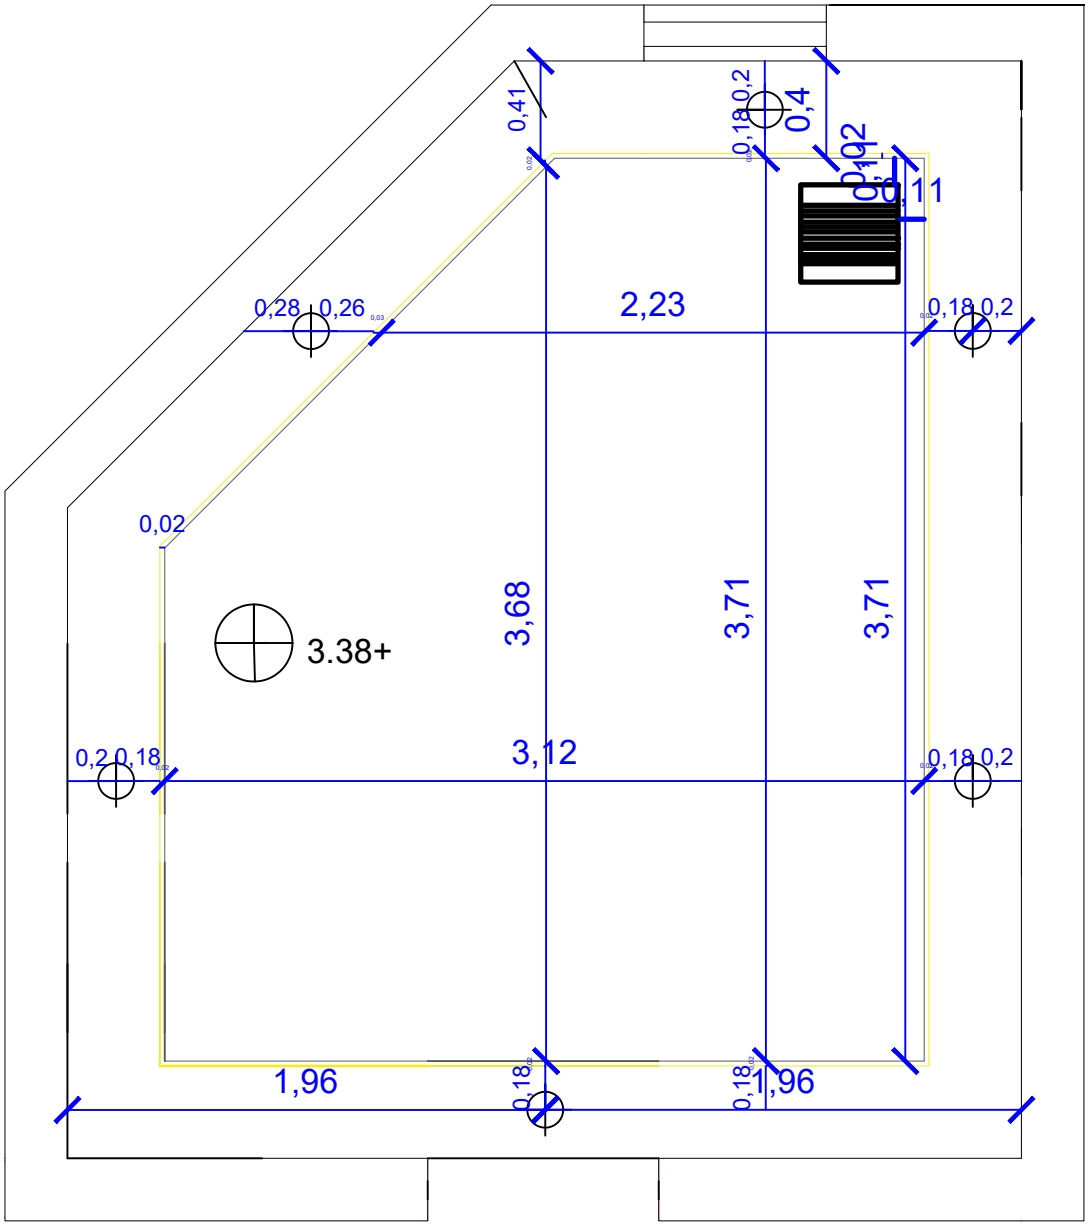

USLUB
ENGINEERS CONSULTANT

SHEET NAME :ceiling

ceiling materials:

CODE	NAME	IMAGE	SIZE
	gypsum board		2.40*1.20

lighting:

CODE	NAME	IMAGE	SIZE	QUANTITY
	spotlight		14*4cm	6 lights
	led strip light		3m	13m

NOTE :

-1ALL DIMENSIONS ARE IN METER ,

UNLESS OTHERWISE SPECIFIED.

project no:

draw by \
sarah althubiti

checked by \
ENG.meshari alghamdi

DATE18\7\2020

A8

1:100

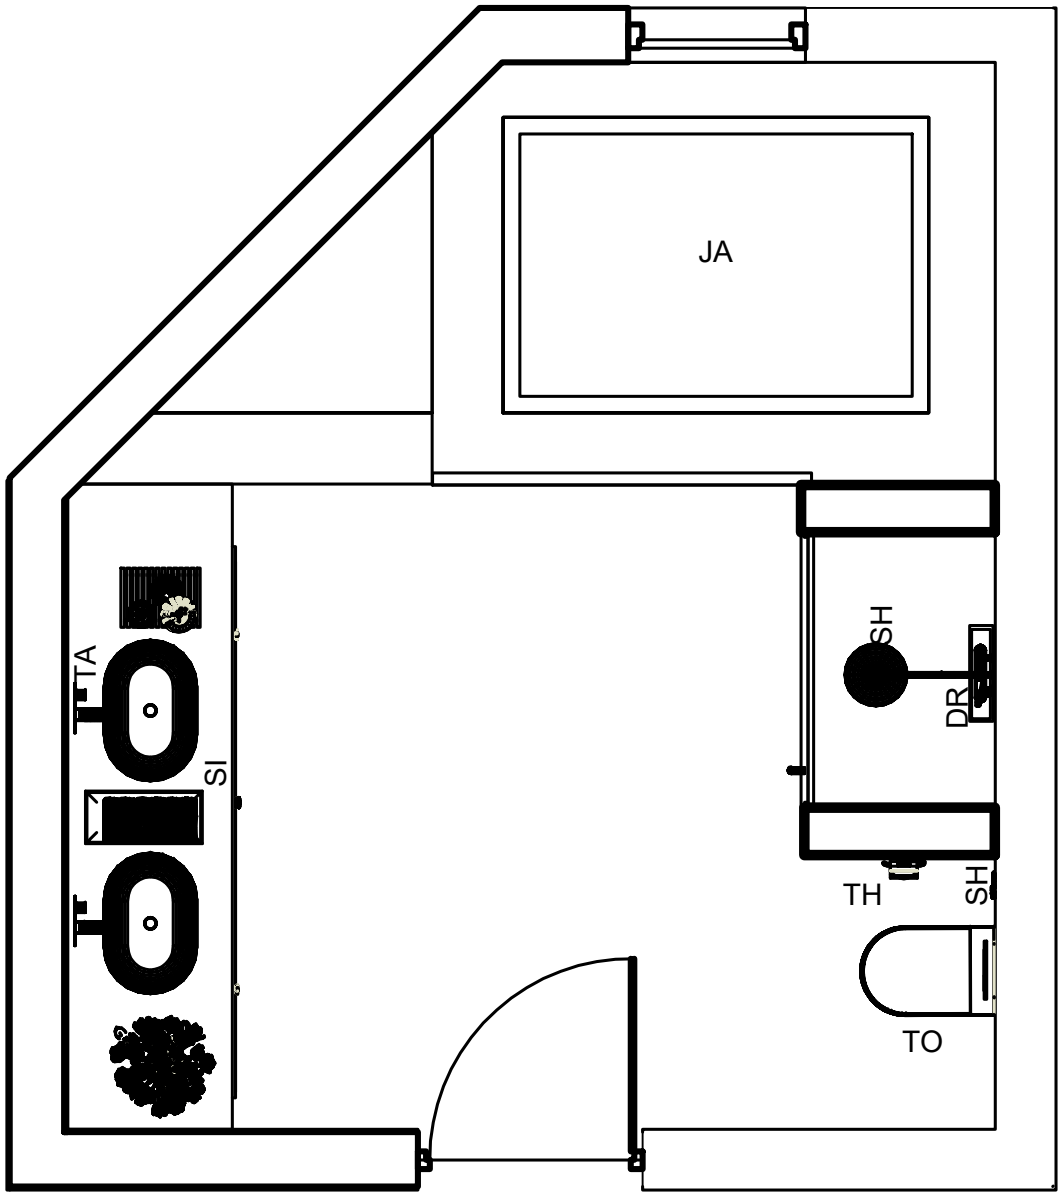

USLUB
ENGINEERS CONSULTANT

SHEET NAME:

FURNITURE PLAN AND SCHEDULE

FURNITURE TABLE:

CODE	COMPANY	MATERIAL COLOR	SIZE	PRODUCT NUMBER	PRICE
(JA) JACUZI	بيت الابداع Bayt Alebaa	SILVER	58*180*125	u65.604-1 5,775	
(to) toilet	بيت الابداع Bayt Alebaa	Icon	33*53*	TF40.502-1W2	2,058
(si) sink	custom made	wood marble paint ceramic	87*2,68*76		
(sh) shower head	GROHE	stainless steel gold		2739400l	550
(DR) DRAIN	بيت الابداع Bayt Alebaa	stainless steel	30*10	N116.505	136
(TA) TAB 2	GROHE	stainless steel hard graphite		20346AL0	1070
(MI) MIRROR 2	هوم سنتر	MIRROR GOLD			800

NOTE :

-1ALL DIMENSIONS ARE IN METER ,

UNLESS OTHERWISE SPECIFIED.

project no:1

draw by \
sarah althubiti

checked by \
ENG.meshari alghamdi

DATE18\7\2020

A9

1:100

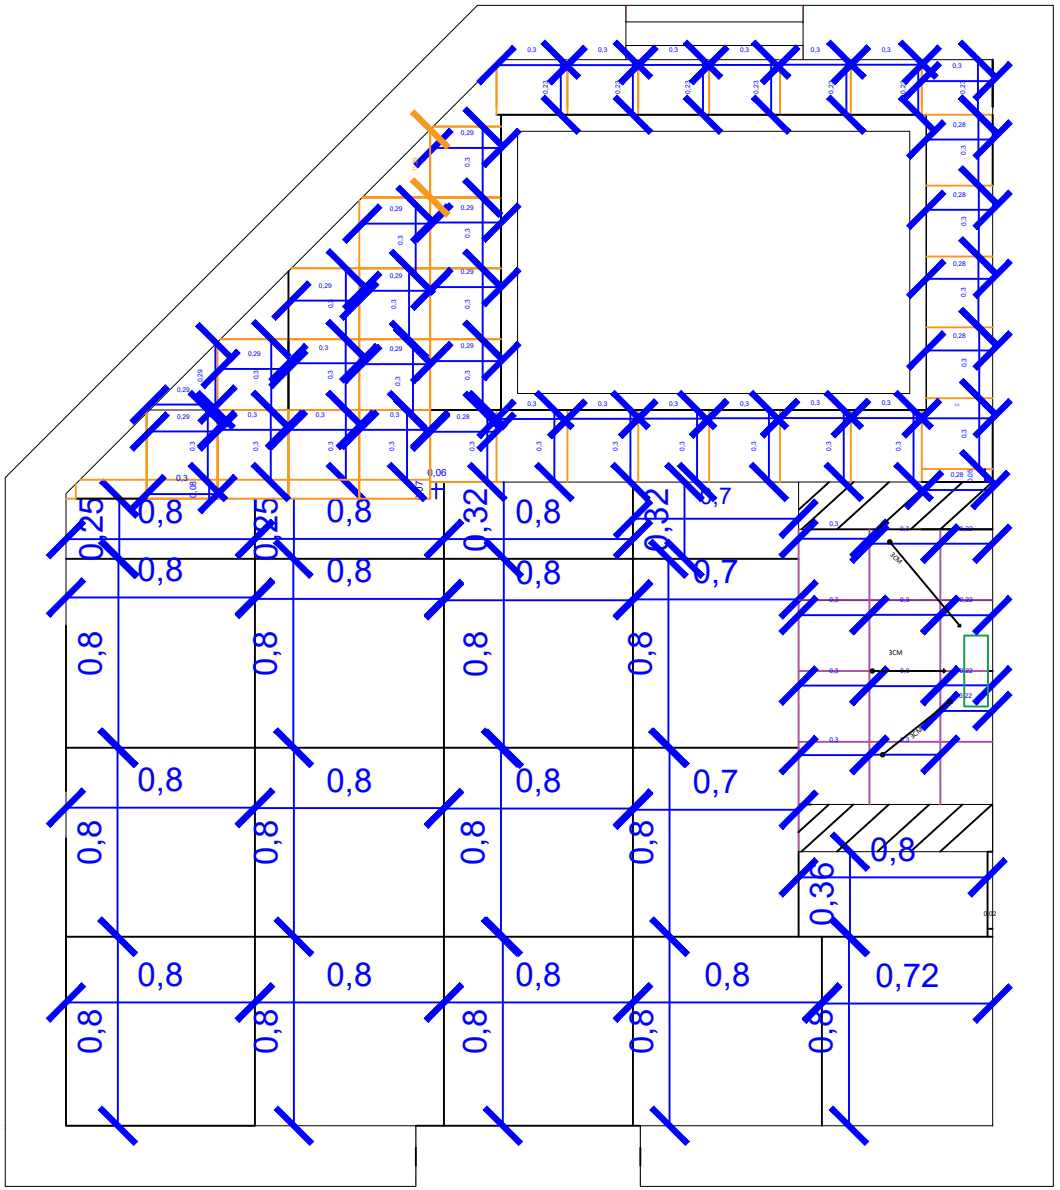

USLUB
ENGINEERS CONSULTANT

SHEET NAME :
FLOORING

FLOORING materials:

CODE	NAME	IMAGE	SIZE
	ARABESCATO MARBLE		80*80
	ARABESCATO MARBLE		30*30
	MARBLE		30*30
	DRAIN		30*10

NOTE :

-1ALL DIMENSIONS ARE IN METER ,

UNLESS OTHERWISE SPECIFIED.

project no1:	A10
draw by \ sarah althubiti	
checked by \ ENG.meshari alghamdi	
DATE18\7\2020	1:100

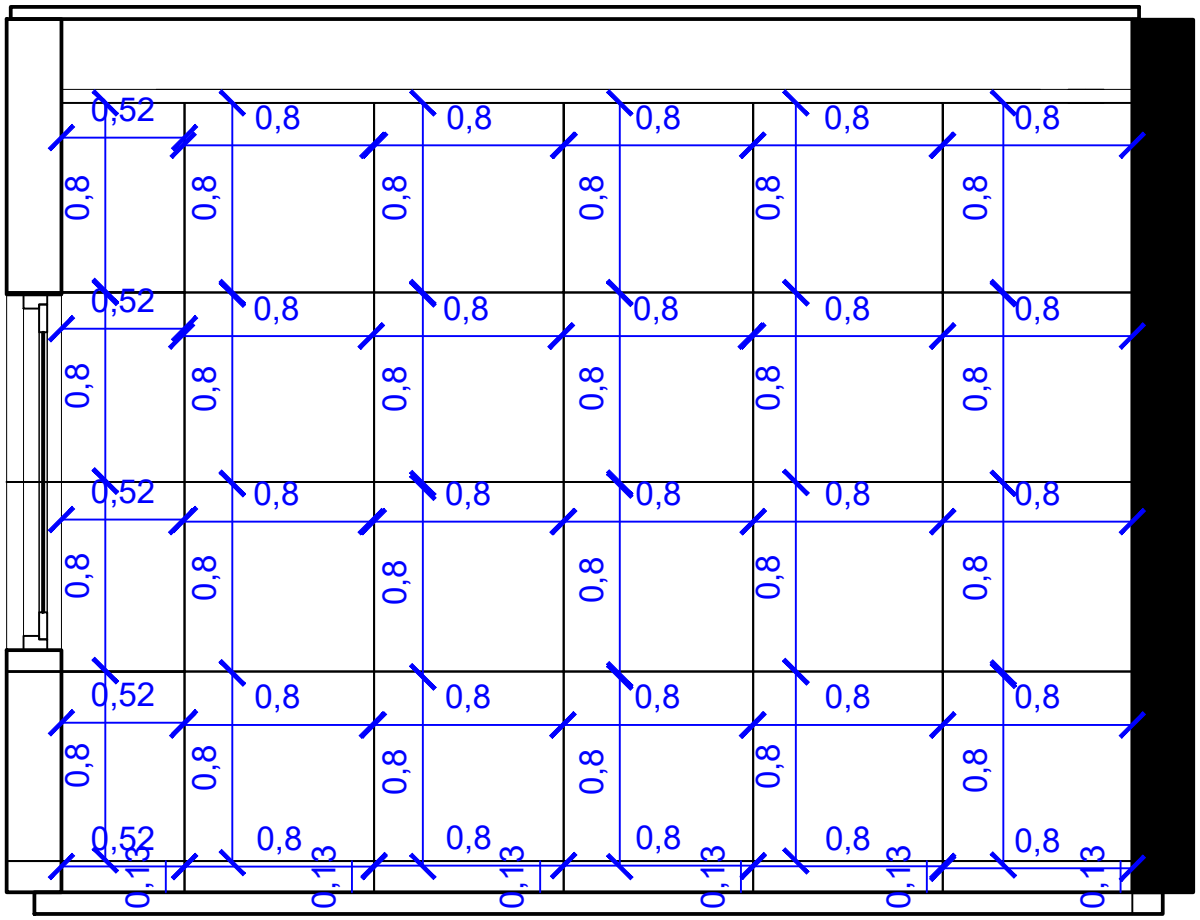

USLUB
ENGINEERS CONSULTANT

SHEET NAME :
WALL(A-A)

WALL materials:

CODE	NAME	IMAGE	SIZE
	ARABESCATO MARBLE		80*80

NOTE :

-1ALL DIMENSIONS ARE IN METER ,

UNLESS OTHERWISE SPECIFIED.

project no:1	A11
draw by \ sarah althubiti	
checked by \ ENG.meshari alghamdi	
DATE18\7\2020	1:100

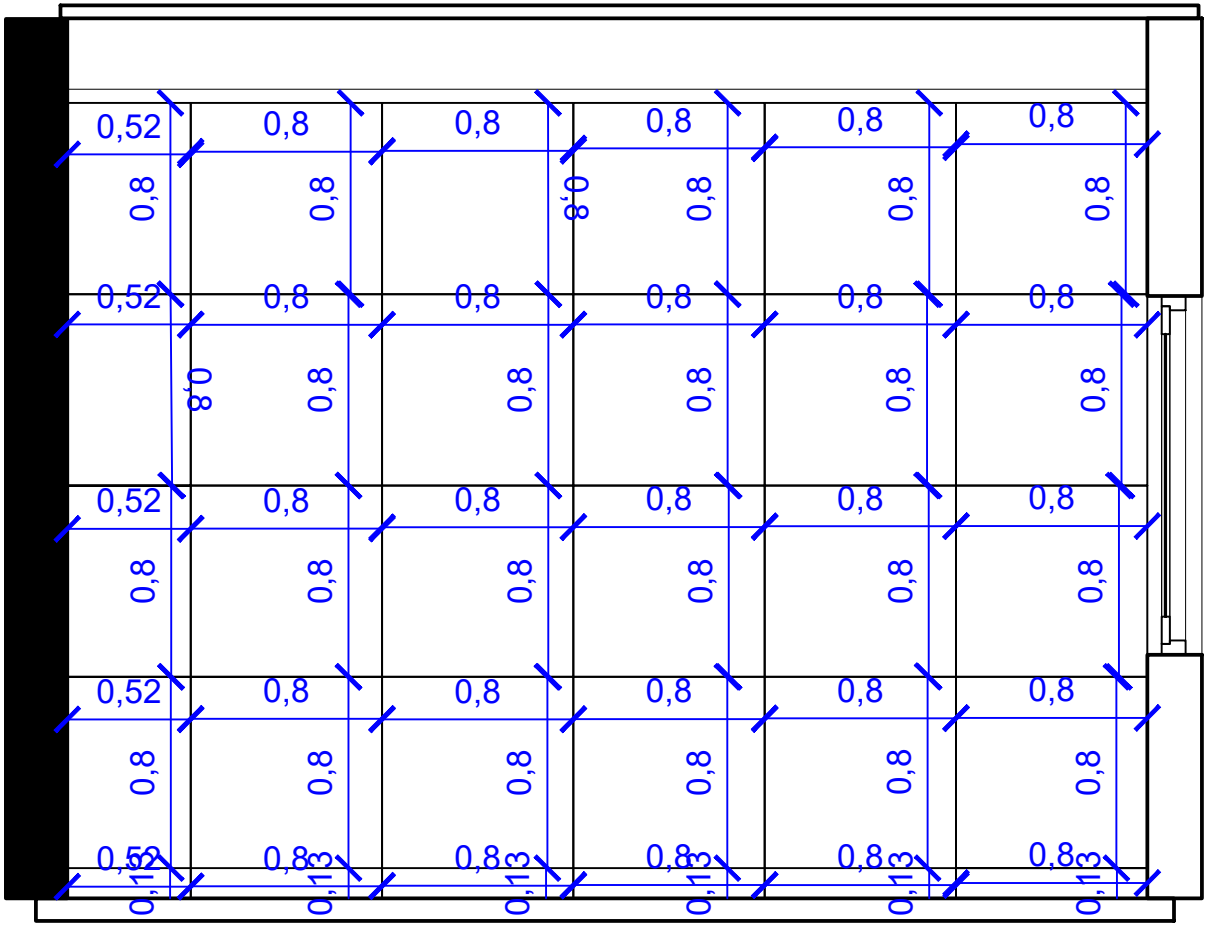

USLUB
ENGINEERS CONSULTANT

SHEET NAME :
WALL(B-B)

WALL materials:

CODE	NAME	IMAGE	SIZE
	ARABESCATO MARBLE		80*80

NOTE :

-1ALL DIMENSIONS ARE IN METER ,

UNLESS OTHERWISE SPECIFIED.

project no:	A12
draw by \ sarah althubiti	
checked by \ ENG.meshari alghamdi	
DATE18\7\2020	1:100

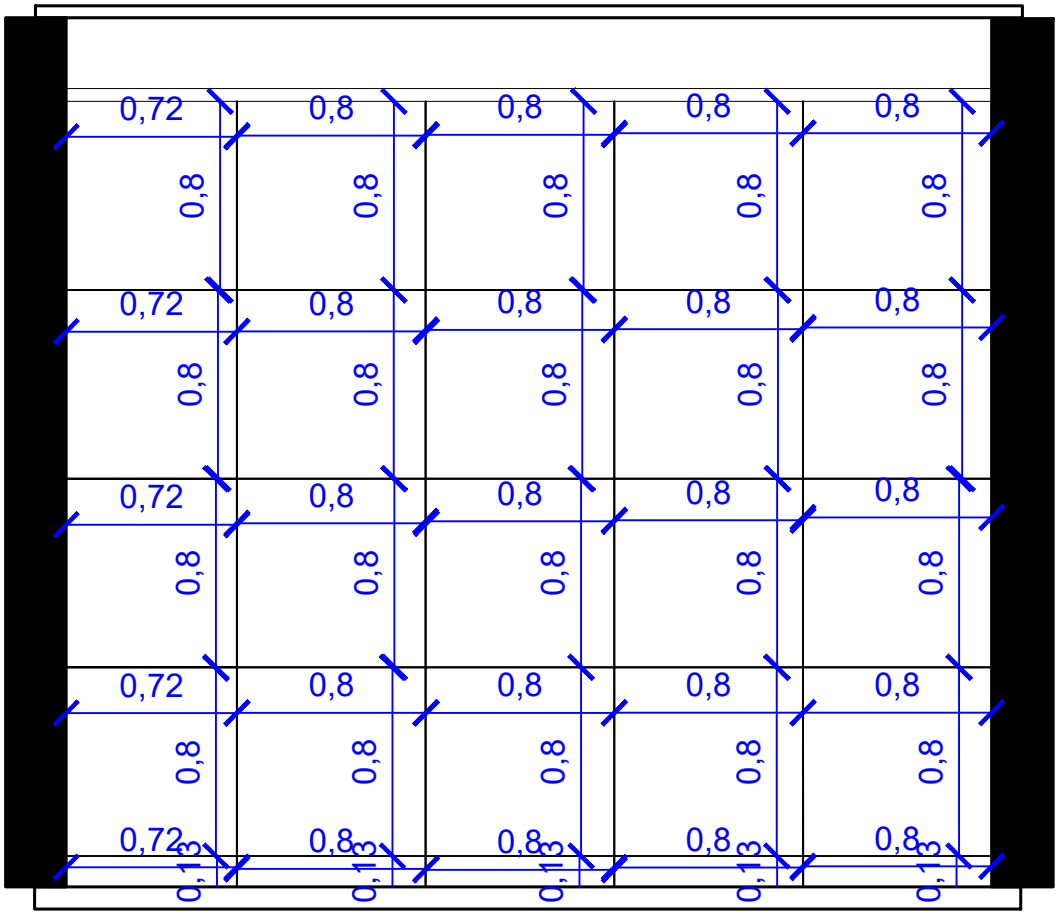

USLUB
ENGINEERS CONSULTANT

SHEET NAME :
WALL(C-C)

WALL materials:

CODE	NAME	IMAGE	SIZE
	ARABESCATO MARBLE		80*80

NOTE :

-1ALL DIMENSIONS ARE IN METER ,

UNLESS OTHERWISE SPECIFIED.

project no:	A13
draw by \ sarah althubiti	
checked by \ ENG.meshari alghamdi	
DATE18\7\2020	1:100

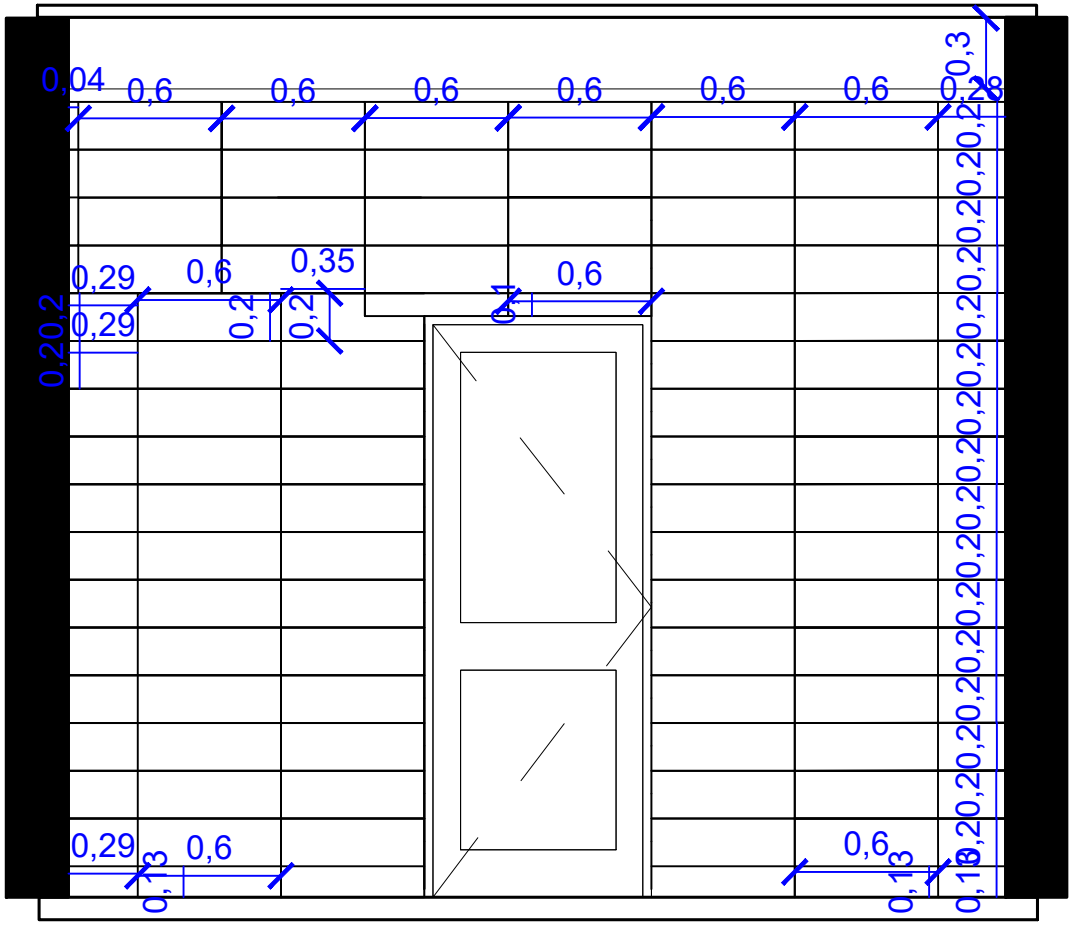

USLUB
ENGINEERS CONSULTANT

SHEET NAME :
sections(D-D)

WALL materials:

CODE	NAME	IMAGE	SIZE
	WOOD CERAMICK		60*20

NOTE :

-1ALL DIMENSIONS ARE IN METER ,

UNLESS OTHERWISE SPECIFIED.

project no:	A14
draw by \ sarah althubiti	
checked by \ ENG.meshari alghamdi	
DATE18\7\2020	1:100

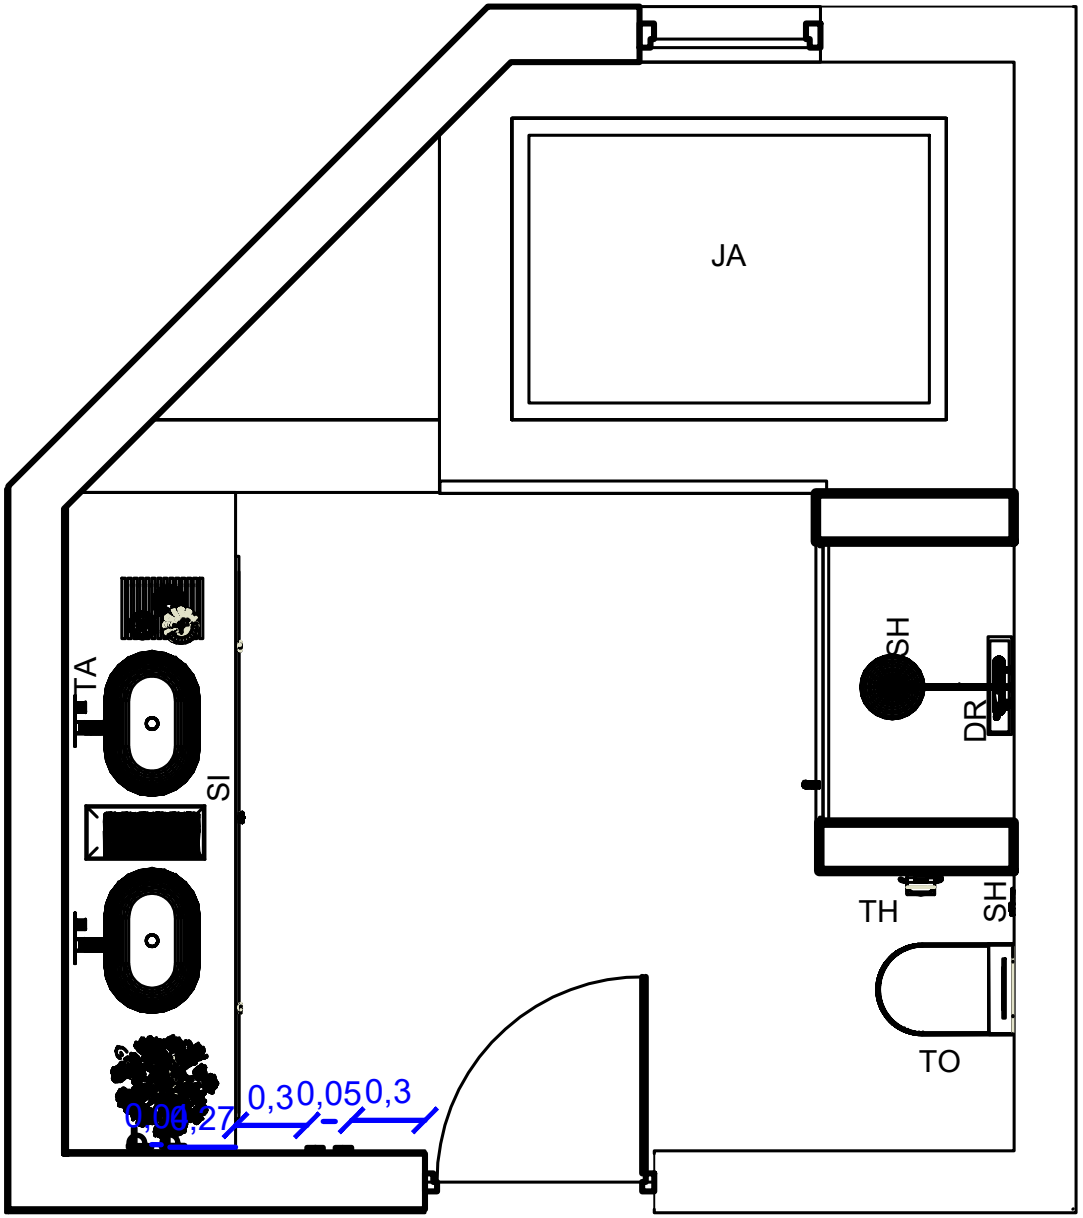

USLUB
ENGINEERS CONSULTANT

SHEET NAME:
ELECTRICITY

ELECTRICITY TABLE:

CODE	NUMBER
	1
	2
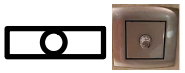	1

NOTE :

-1ALL DIMENSIONS ARE IN METER ,

UNLESS OTHERWISE SPECIFIED.

project no:1

draw by \
sarah althubiti

checked by \
ENG.meshari alghamdi

DATE18\7\2020

A15

1:100

FLOORING material SSCHEDULE:

CODE	IMAGE	SIZE	COMPANY	PRICE	QUANTITY
		80*80	تراكو traco	400RS	16M 4%+
		30*30	تراكو traco	400RS	7M 4%+
		30*30	بيت الإبـاء Bayt Alebaa	35RS	2M 4%+

WALLS materials SCHEDULE:

CODE	IMAGE	SIZE	COMPANY	PRICE	QUANTITY
		80*80	تراكو traco	400RS	60M 4%+
		60*20	Riyadh Ceramics سيراميك الرياض	230RS	14M 4%+

USLUB ENGINEERS CONSULTANT

SHEET NAME:
MATERIALS SCHEDULE

NOTE :

-1ALL DIMENSIONS ARE IN METER ,

UNLESS OTHERWISE SPECIFIED.

THE WALL MATERIALS
TOTAL COST 29.000RS

THE FLOORING MATERIALS
TOTAL COST 9.270RS

TOTAL38.270RS

project no: 1	A16
draw by \ sarah althubiti	
checked by \ ENG.meshari alghamdi	
DATE18\7\2020	1:100

جدول الكميات	الرقم	اسم الصنف	مكانه في السكن	الطول	اس
	1	بورسلان هندي	الدور الاول حمام ٢	120	
	2	بورسلان هندي	الدور الأول حمام ٥		120
		رخام تراكو	حمام غرفة رئيسية الدور الاول	80cm	
		موزاييك رخامي كحجر	دورة مياه غرفة رئيسية الدور الاول	30cm	
الأرضيات					
اجمالي المشتريات =					
	1	بورسلان هندي مطفي	الدور الاول حمام ٢	120	
	2	بورسلان هندي	الدور الاول حمام ٢	120	
	3	بورسلان هندي	الدور الأول حمام٥		120
	4	الواح باركية	الدور الأول حمام٥		130
	5	رخام	دورة مياه غرفة رئيسية	80CM	
الحوائط					
اجمالي المشتريات =					
	1	ثريا	الدور الاول حمام ٢	185	
	2	داون لايت	الدور الاول حمام ٢	13	
	3	داون لايت	الدور الأول حمام ٥		10
		سبوت لايت	دورة مياه غرفة رئيسية الدور الاول		
		ستريب لايت	دورة مياه غرفة رئيسية الدور الاول		
الإضاءة					
اجمالي المشتريات =					
	1	فيش ثلاثي	الدور الاول حمام ٢	8	
	2	مفتاح ثنائي	الدور الاول حمام ٢	8	
	3	فيش ثلاثي	الدور الأول حمام٥		8
	4	مفتاح فردي	الدور الأول حمام ٥		8
	5	مفتاح ثنائي	الدور الأول حمام٥		8
الكهرباء					
	1	مرحاض	الدور الاول حمام ٢	37	
	2	دش	الدور الاول حمام ٢	30	
	3	صفاية	الدور الاول حمام ٢	30	
	4	شطاف	الدور الاول حمام ٢		
	5	خلاط مغسلة	الدور الاول حمام ٢		
	6	مروحة شفط	الدور الاول حمام ٢	25	
	7	مرحاض	الدور الأول حمام ٥		54
الأدوات الصحية	8	سماعة يدوية	الدور الأول حمام ٥		150

4		الدور الأول حمام ٥	حامل مناشف	9
100	الدور الأول حمام ٥		مرايا	10
40	الدور الأول حمام ٥		حوض مغسله	11
40	الدور الأول حمام ٥		دش مطري	12
18	الدور الأول حمام ٥		سماعة يدوية	13
23	الدور الأول حمام ٥		مفتاح مرحاض	14
11	الدور الأول حمام ٥		منطقة صرف	15
28	الدور الأول حمام ٥		خلاط مغسلة	16

المق	العرض		الكمية المطلوبة		الكمية الاجمالية	السعر في السعودية
	60		6m2		6m2	69ريال
		60	6.25m2		6.25m2	ريال 69
80cm			23m		23m	400RS
30cm			4m		4m	35 RS
	60		7m		7m	ريال 49
	60		10m		10m	69ريال
		60	31.8 tiles		31.8 tiles	ريال 69
		19	27.12 tiles		27.12 tiles	ريال 89
80CM						400RS
	25		2		2	ريال 192
	13		2		2	6ريال
		10		2	2	ريال 6
						22RS
						52RS
	8		2		2	ريال 20
	8		2		2	ريال 25
		8	2		2	ريال 20
		8	1		1	ريال 10
		8	1		1	ريال 10
	51		1		1	439
	30		1		1	ريال
	10		1		1	ريال
			1		1	40
			1		1	76
	23		1		1	320
		38	1		1	ريال 750
		3	1		1	ريال 695

ريال 85	1	1	10
ريال 215	1	1	60
ريال 179	1	1	40
ريال 293	1	1	40
ريال 78	1	1	23
ريال 178	1	1	16
ريال 511	1	1	91
293	1	1	43

	عنوان الشركة	*السعر الاجمالي*
	بيت الاباء	ريال 414
بيت الإباء		ريال 432
تراكو		400RS
بيت الإباء		35RS
	بيت الاباء	ريال 343
		ريال 690
	بيت الاباء	ريال 2194
	بيت الاباء	ريال 2403
	تراكو	400RS
	ايكيا	ريال 384
	أبيات	ريال 12
	فيليبس	ريال 12
	مخازن الاضاءة	33RS
	مخازن الاضاءة	
	لايت ستيشن للانارة	ريال 40
		ريال 50
	لايت ستيشن للانارة	ريال 40
	لايت ستيشن للانارة	ريال 10
	لايت ستيشن للانارة	ريال 10

اجمالي المشتريات =

	أبيات	ريال
	Aliexpress	209
	بيت الاباء	L36
	Aliexpress	ريال
		ريال
	أمازون	ريال
ابيات		
	ايكيا	

ايكيا

idea group

ابيات

Aliexpress

ابيات

ابيات

ابيات

Aliexpress

THANK YOU